© Martin Peters Associates

A3

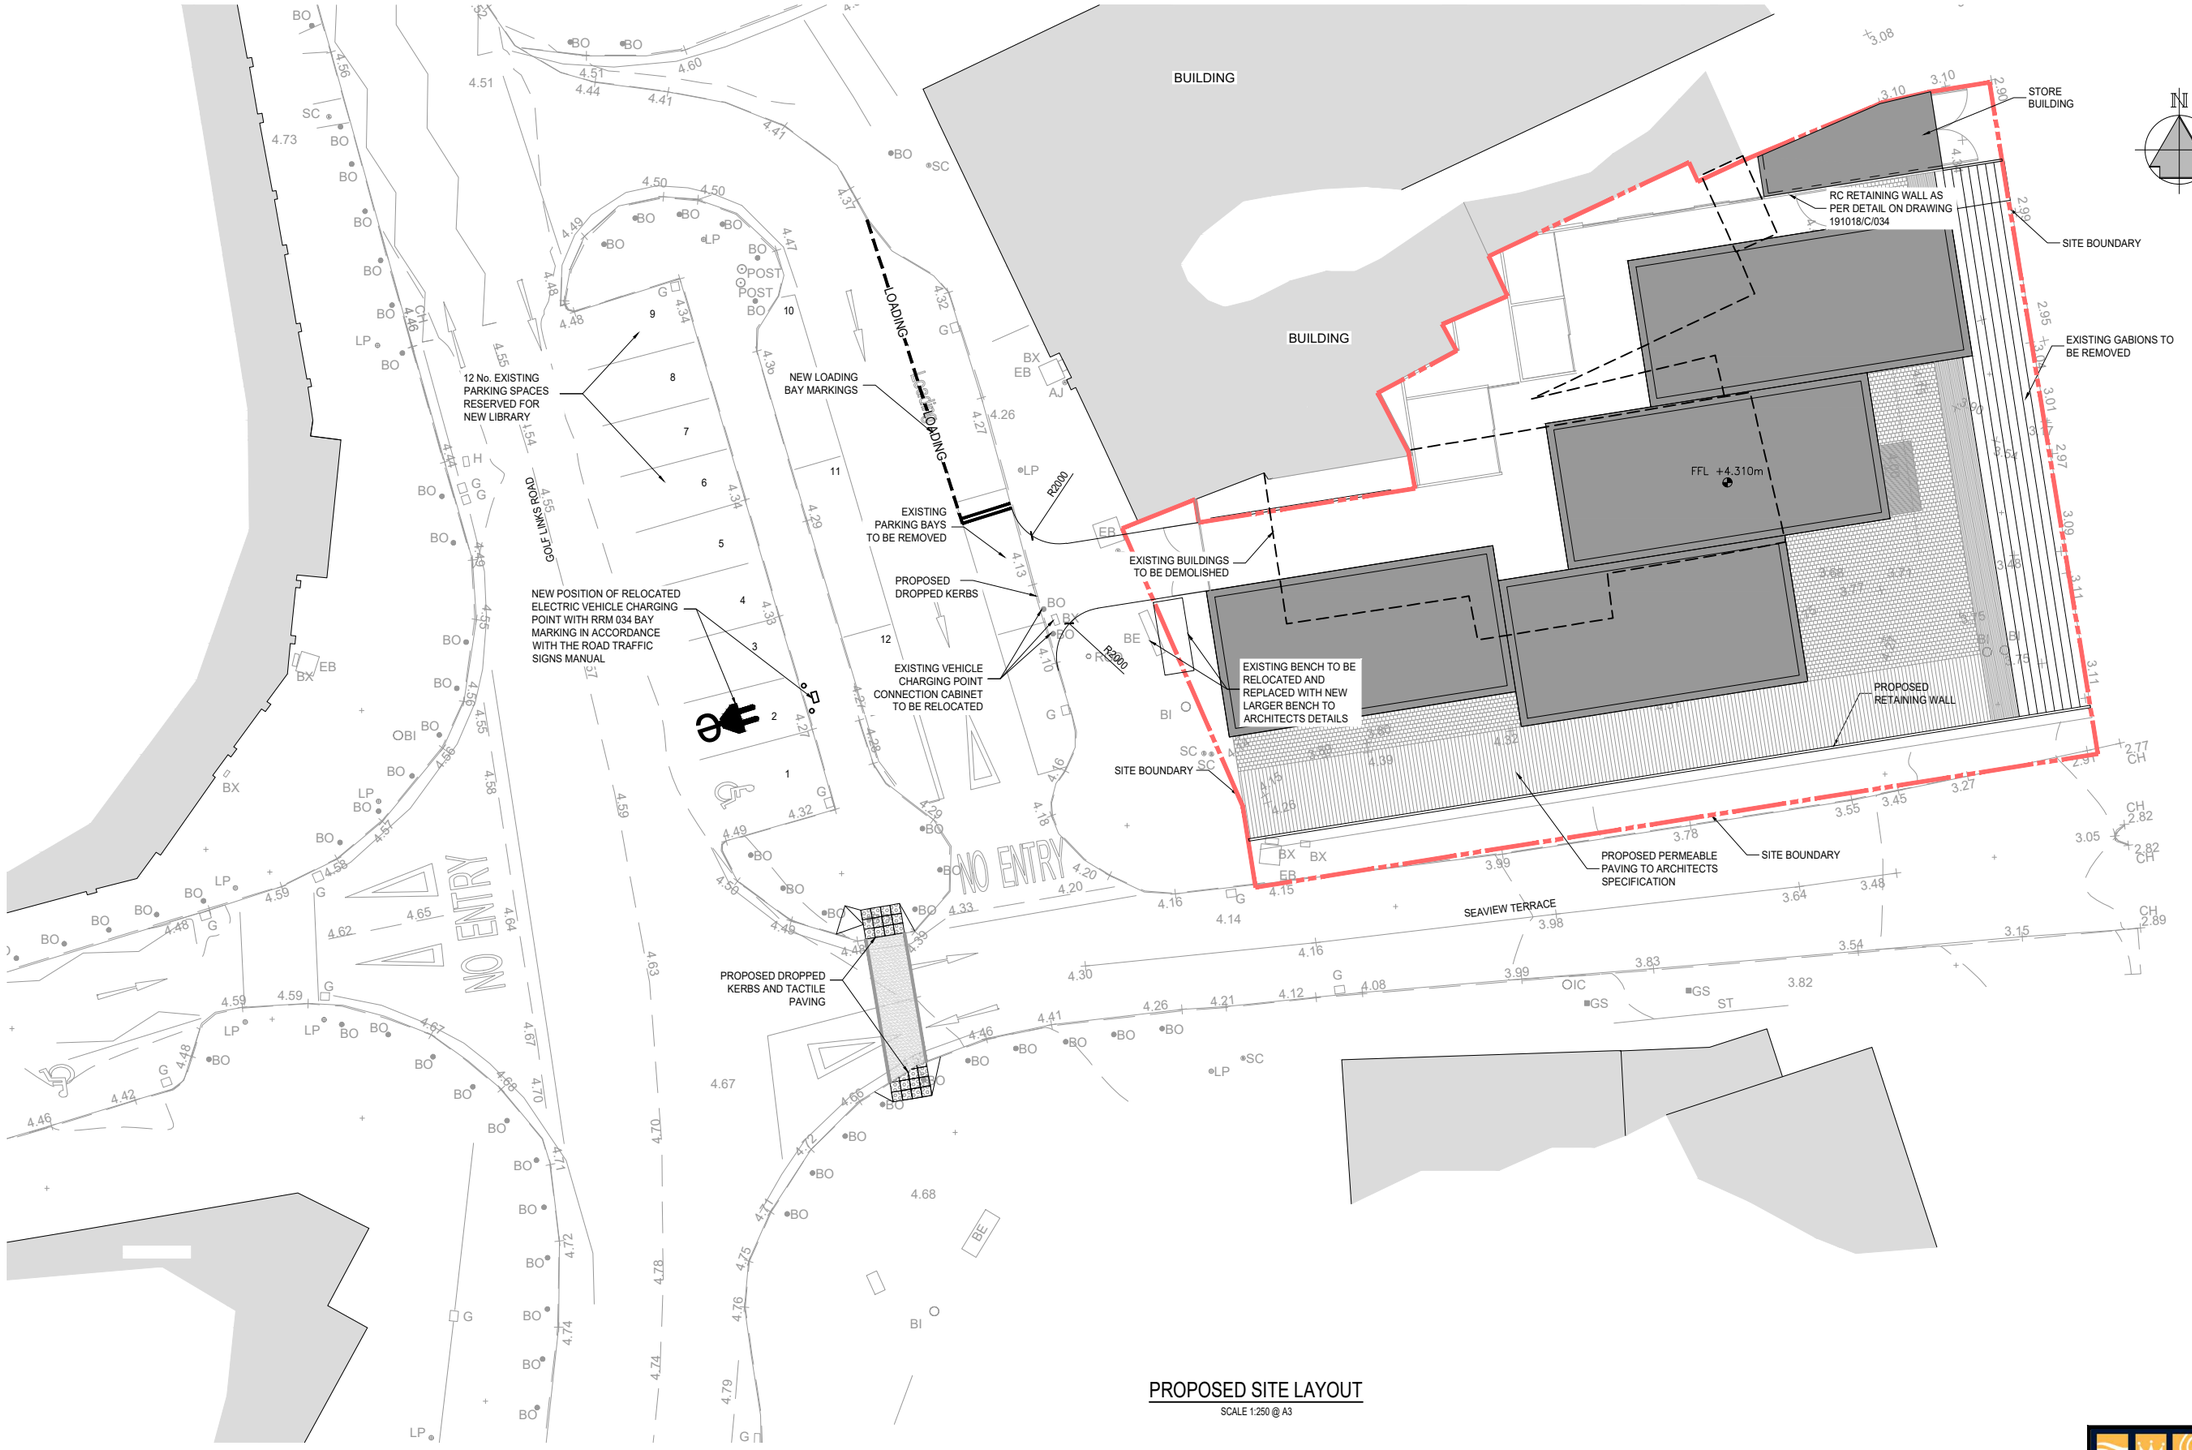

PROPOSED SITE LAYOUT

SCALE 1:250 @ A3

Issue Register

No.	Date	Description	Drawn	Checked	Approved
PL1	26/06/20	PLANNING ISSUE	MT	MJP	MJP

GENERAL NOTES:-

1. THIS DRAWING TO BE READ IN CONJUNCTION WITH ALL RELEVANT ARCHITECTS & ENGINEERS DRAWINGS & SPECIFICATIONS.
2. DO NOT SCALE. USE FIGURED DIMENSIONS ONLY.
3. THE CONTRACTOR SHALL VERIFY ALL DIMENSIONS & ELEVATIONS WITH ARCHITECTURAL DRAWINGS PRIOR TO START OF CONSTRUCTION. ALL DISCREPANCIES TO BE NOTIFIED, IN WRITING TO ENGINEERS & ARCHITECTS FOR RESOLUTION.
4. ALL DIMENSIONS ON DRAWINGS ARE IN MILLIMETRES UNLESS OTHERWISE NOTED.
5. FOR DETAILS AND SETTING OUT OF RWP, SVP, WVP & ALL OPENINGS SEE THE RELEVANT ARCHITECTS DRAWINGS.
6. FOR RADON BARRIER, D.P.C. & INSULATION DETAILS REFER TO ARCHITECTS DRAWINGS.

ALL SETTING OUT DIMENSIONS TO BE CHECKED AGAINST ARCHITECTS DRAWINGS. ARCHITECTS DRAWINGS TO TAKE PRECEDENCE.

DRAWING NOTES:-

REFER TO NOTES TEMPLATE

ABBREVIATIONS:-

BTM	BOTTOM
C/C	CENTRE TO CENTRE
CTRS	CENTRES
SFL	STRUCTURAL FLOOR LEVEL
FFL	FINISHED FLOOR LEVEL
TOC	TOP OF CONCRETE
TP	TOP
TOS	TOP OF STEEL
UNO	UNLESS NOTED OTHERWISE

GENERAL LEGEND:-

- DENOTES SITE BOUNDARY
- DENOTES EXISTING BUILDING TO BE DEMOLISHED
- DENOTES EXISTING BUILDING
- DENOTES PROPOSED BUILDING
- 54.04 — DENOTES EXISTING SITE LEVELS
- FFL +0.000m — DENOTES FINISHED FLOOR LEVEL

comhairle chontae na mí
meath county council

PLANNING

Martin Peters Associates
Consulting Engineers
Ormonde Road
Kilkenny
R95 AR00
T: + 353 56 7702761
F: + 353 56 7760728
E: info@mpa.ie
W: www.mpa.ie

Client:	MEATH COUNTY COUNCIL
Project:	BETTYSTOWN LIBRARY SEAVIEW TERRACE, BETTYSTOWN
Drawing Title:	PROPOSED SITE LAYOUT
Project No:	191018
Scale @ A3:	1:250@A3
Drawing No:	191018/C/002
Rev:	PL1
Drawn:	MT
Checked:	MJP
Date:	29/04/20