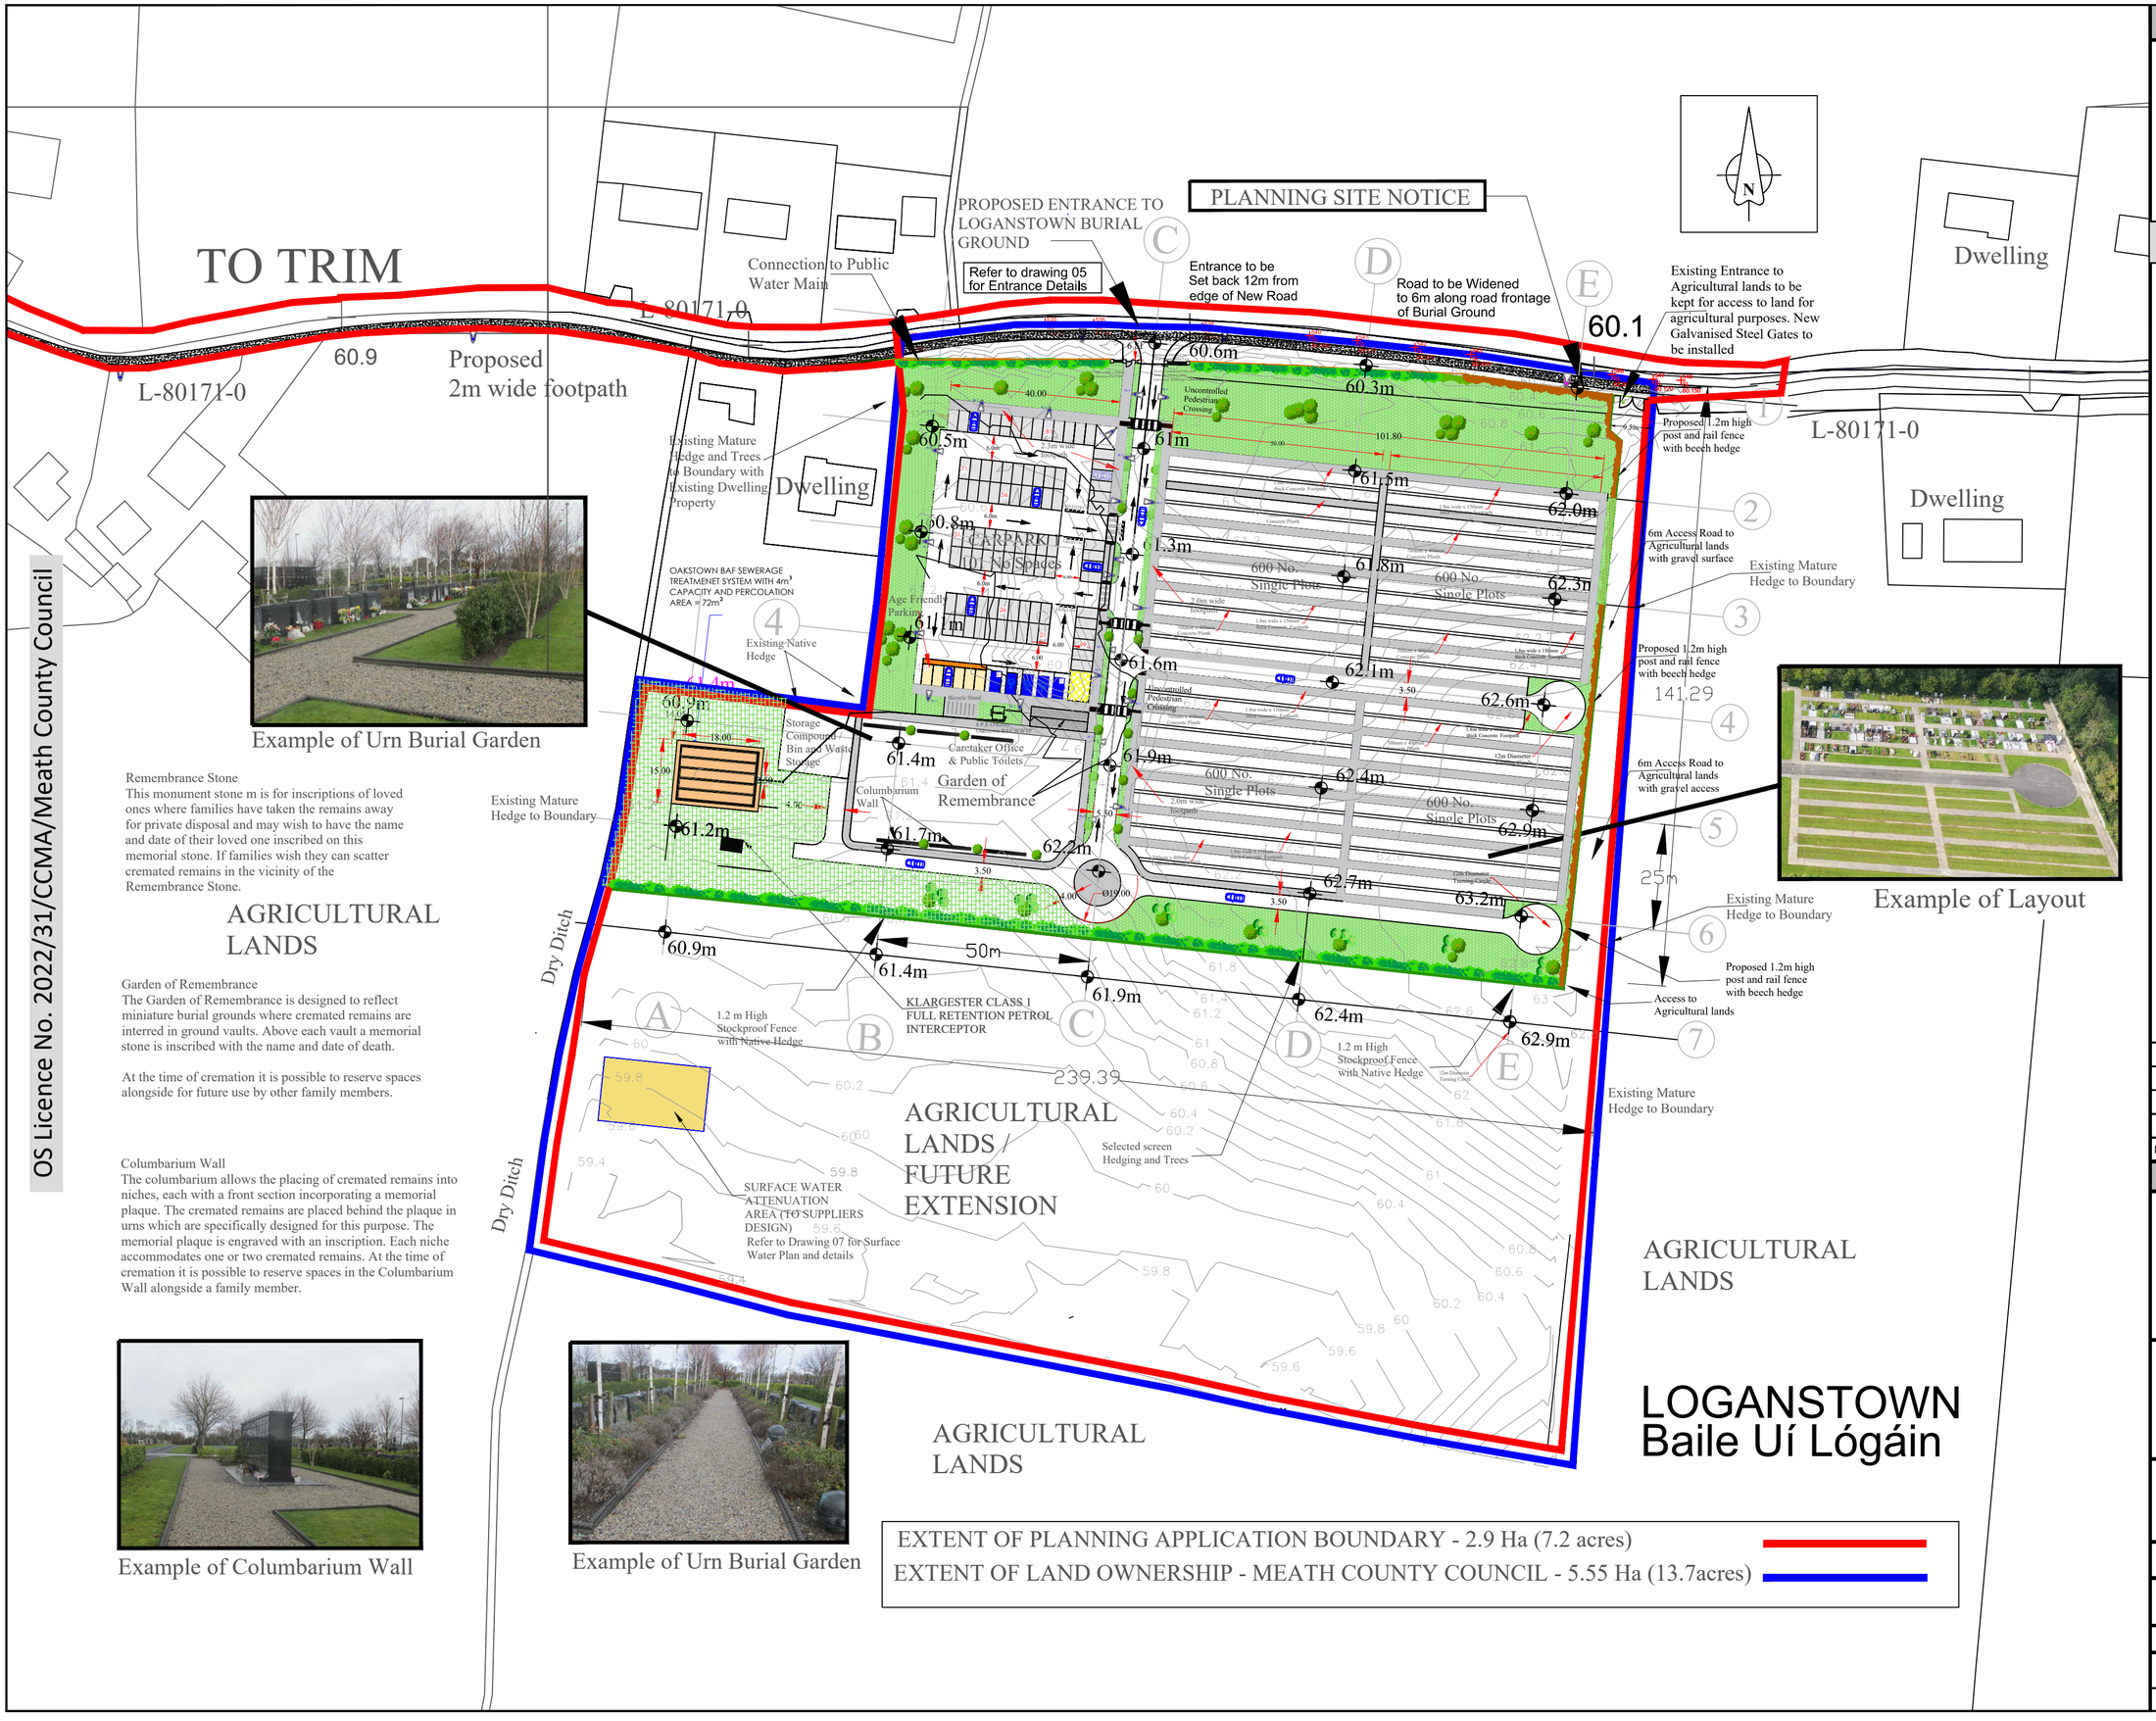

Example of Urn Burial Garden

Example of Layout

Example of Columbarium Wall

Example of Urn Burial Garden

Remembrance Stone
This monument stone m is for inscriptions of loved ones where families have taken the remains away for private disposal and may wish to have the name and date of their loved one inscribed on this memorial stone. If families wish they can scatter cremated remains in the vicinity of the Remembrance Stone.

AGRICULTURAL LANDS

Garden of Remembrance
The Garden of Remembrance is designed to reflect miniature burial grounds where cremated remains are interred in ground vaults. Above each vault a memorial stone is inscribed with the name and date of death.

At the time of cremation it is possible to reserve spaces alongside for future use by other family members.

Columbarium Wall
The columbarium allows the placing of cremated remains into niches, each with a front section incorporating a memorial plaque. The cremated remains are placed behind the plaque in urns which are specifically designed for this purpose. The memorial plaque is engraved with an inscription. Each niche accommodates one or two cremated remains. At the time of cremation it is possible to reserve spaces in the Columbarium Wall alongside a family member.

OS Licence No. 2022/31/CCMA/Meath County Council

GENERAL NOTES

1. This drawing is the property of Meath County Council, it is a confidential document and must not be copied, used, or reproduced without prior written consent.
2. Unless stated otherwise, all levels refer to Ordnance Survey Datum, Malin Head, and all coordinates refer to Irish Transverse Mercator (ITM) Grid.
3. DO NOT SCALE, use figured dimensions only, if in doubt ask.

Legend

- Extent of land ownership
- Extent of Planning Boundary
- Existing Hedgerow
- Proposed Native Hedge
- Public Light (P.L)
- Public lighting duct
- Road Bollard
- Surface Water Manhole (MH)
- Surface Water pipe
- Surface water Road Gully (G)
- ESB ducting
- ESB Access chamber
- ESB Mini Pillar (M.P)
- Waste water pipe to Percolation
- Grass
- Concrete
- Concrete Paving
- Selected Gravel Path
- Woodchip
- Antiskid Surface
- Thermosetting Plastic
- Philips LumiStreet 32W, 5m Tubular Column
- Existing Ground Contours
- Proposed Ground Level
- Drop Kerb / Textile Paving
- Selected Tress

PART 8 PLANNING

No.	Date	Amendment / Issue	Drn	Chk	App

Stage:

Comhairle Chontae na Mí
Meath
County Council
Buvinda House, Dublin Road, Navan, Co Meath C15 Y291
T: 046 909 7000 F: 046 909 7001 W: www.meath.ie

Project: Proposed Burial Ground at Loganstown, Trim, Co. Meath

Title: Proposed Site Layout Map 1

O.S. Sheet No: 2711A - D

Drawn by:	Checked by:	Approved by:
DG	LW	DMcG

File Reference: ENV/BG-205

Scale: 1:1000 @ A2	Drg. No: 03	Rev:
Date: 13.07.2022		