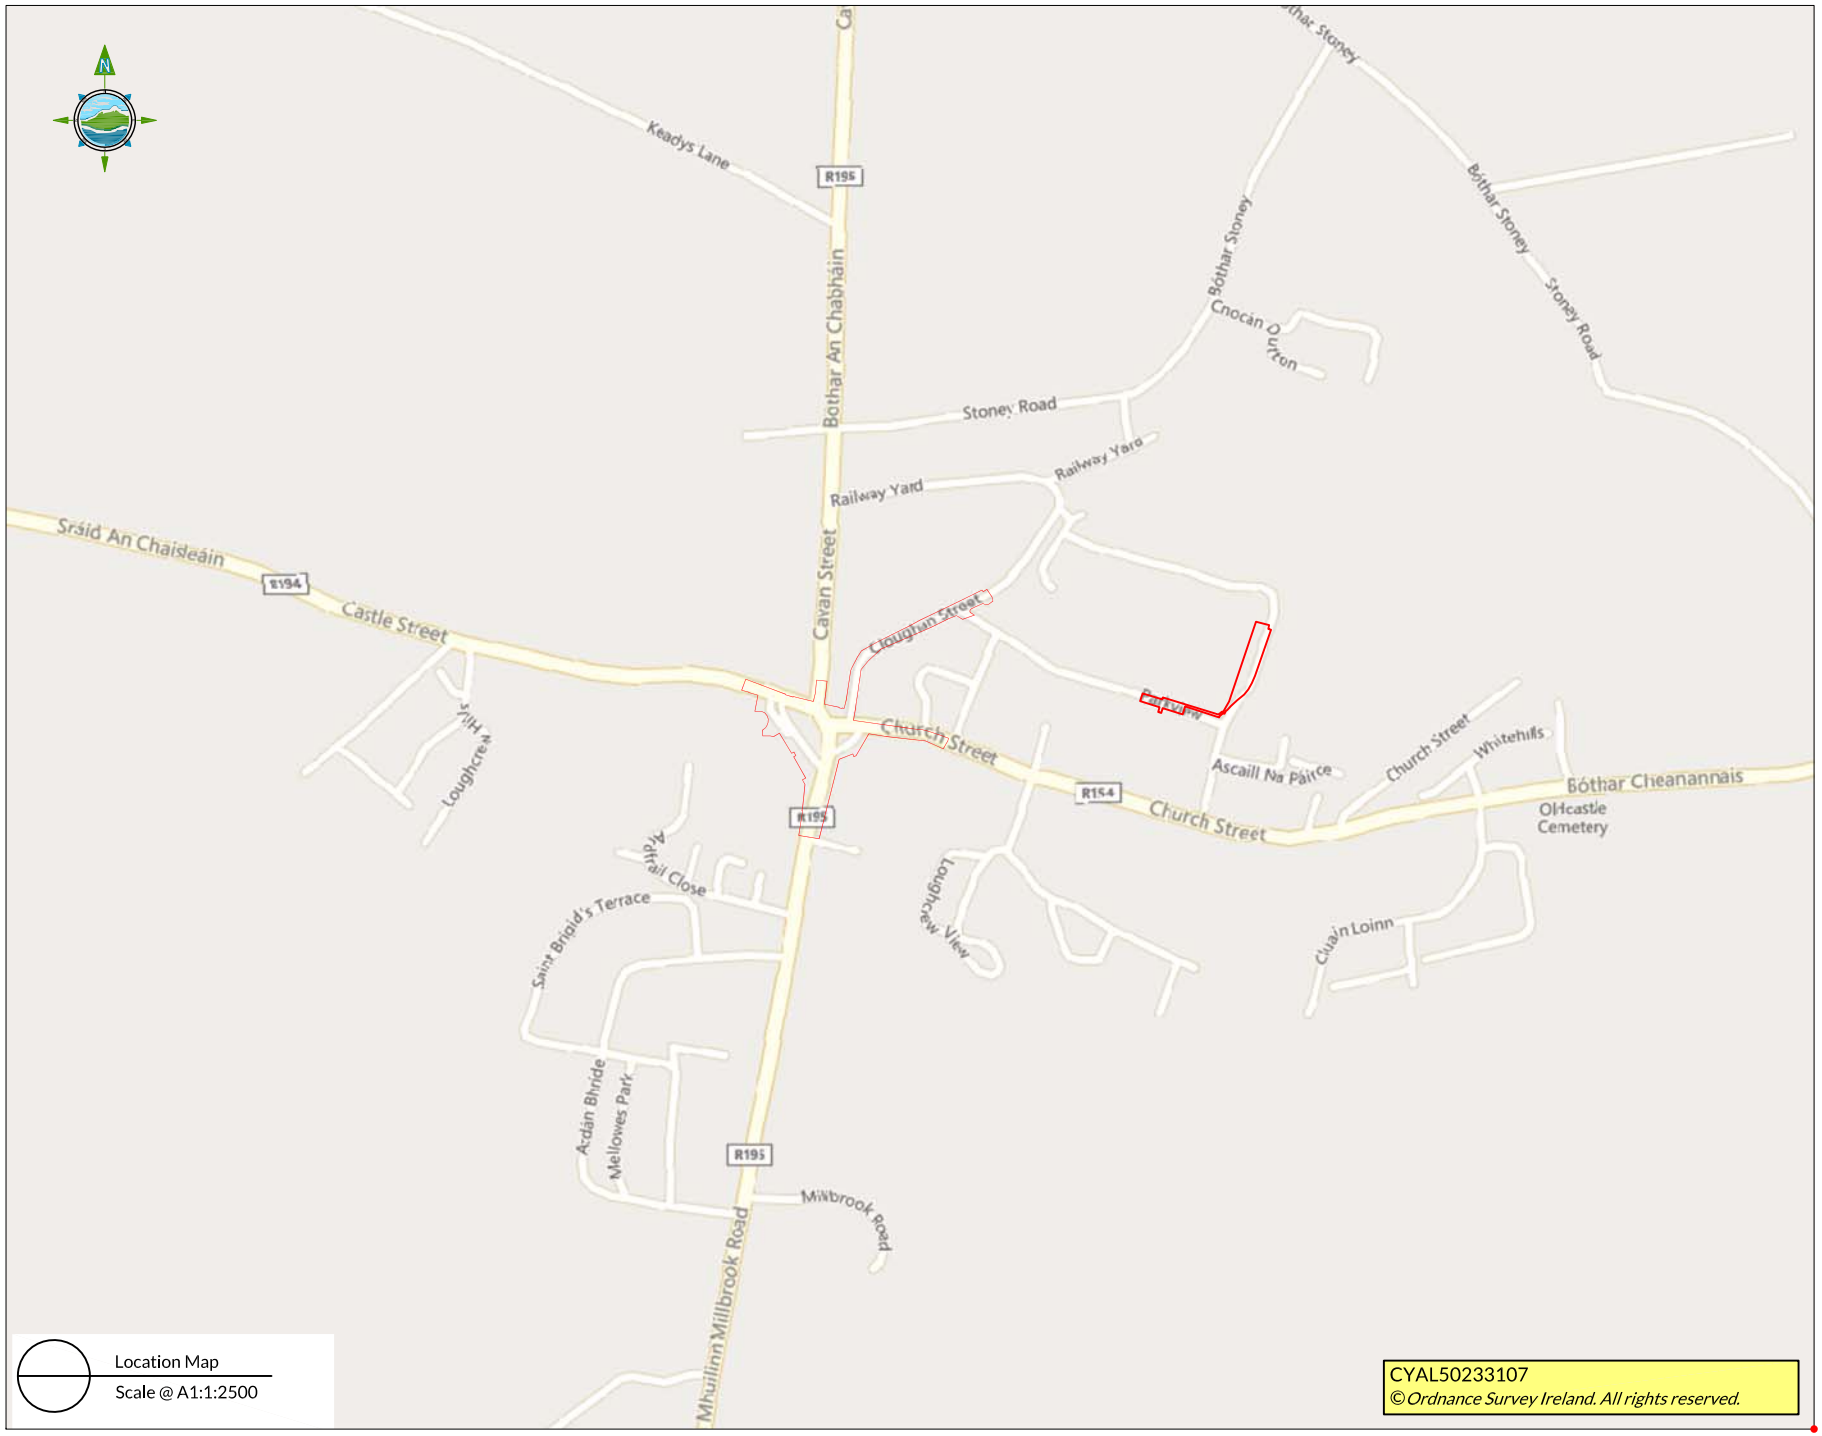

CYAL50233107
© Ordnance Survey Ireland. All rights reserved.

LEGEND

NOTES:

1. FIGURED DIMENSIONS ONLY TO BE TAKEN FROM THIS DRAWING

2. ALL DRAWINGS TO BE CHECKED BY THE CONTRACTOR ON SITE

ENGINEER TO BE INFORMED BY THE CONTRACTOR OF ANY DISCREPANCIES BEFORE ANY WORKS COMMENCES

ALL LEVELS SHOWN RELATE TO ORDNANCE SURVEY DATUM AT MALIN HEAD, THE GEOGRAPHIC COORDINATE SYSTEM IS TO IRISH TRANSVERSE MERCATOR (ITM)

Rev.	Date	Description	By	Chkd.
A	Sept 22	First Issue	JD	JN

Client

comhairle chontae na mi
meath county council

Project

Oldcastle Main Square Public Realm Enhancement Scheme

Title

Location Map

0 22.5 45 Meters

Scale @ A1:1:2500

Prepared by: JD	Checked by: JN	Date: Sept 2022
Project Director	S. Kelly	
Drawing Status	Draft	

TOBIN CONSULTING ENGINEERS Digby Brady rmce Ronan Mealy Consulting Engineers

TOBIN Consulting Engineers will not be liable for any use of this document for any purpose other than that for which it was originally prepared and produced. Except where specifically and explicitly agreed in writing by TOBIN Consulting Engineers, no part of this document may be reproduced in any form or translated into any form and this document shall not be relied upon by any third party for any purpose.

Drawing No. 11522 - 2300 Issue A