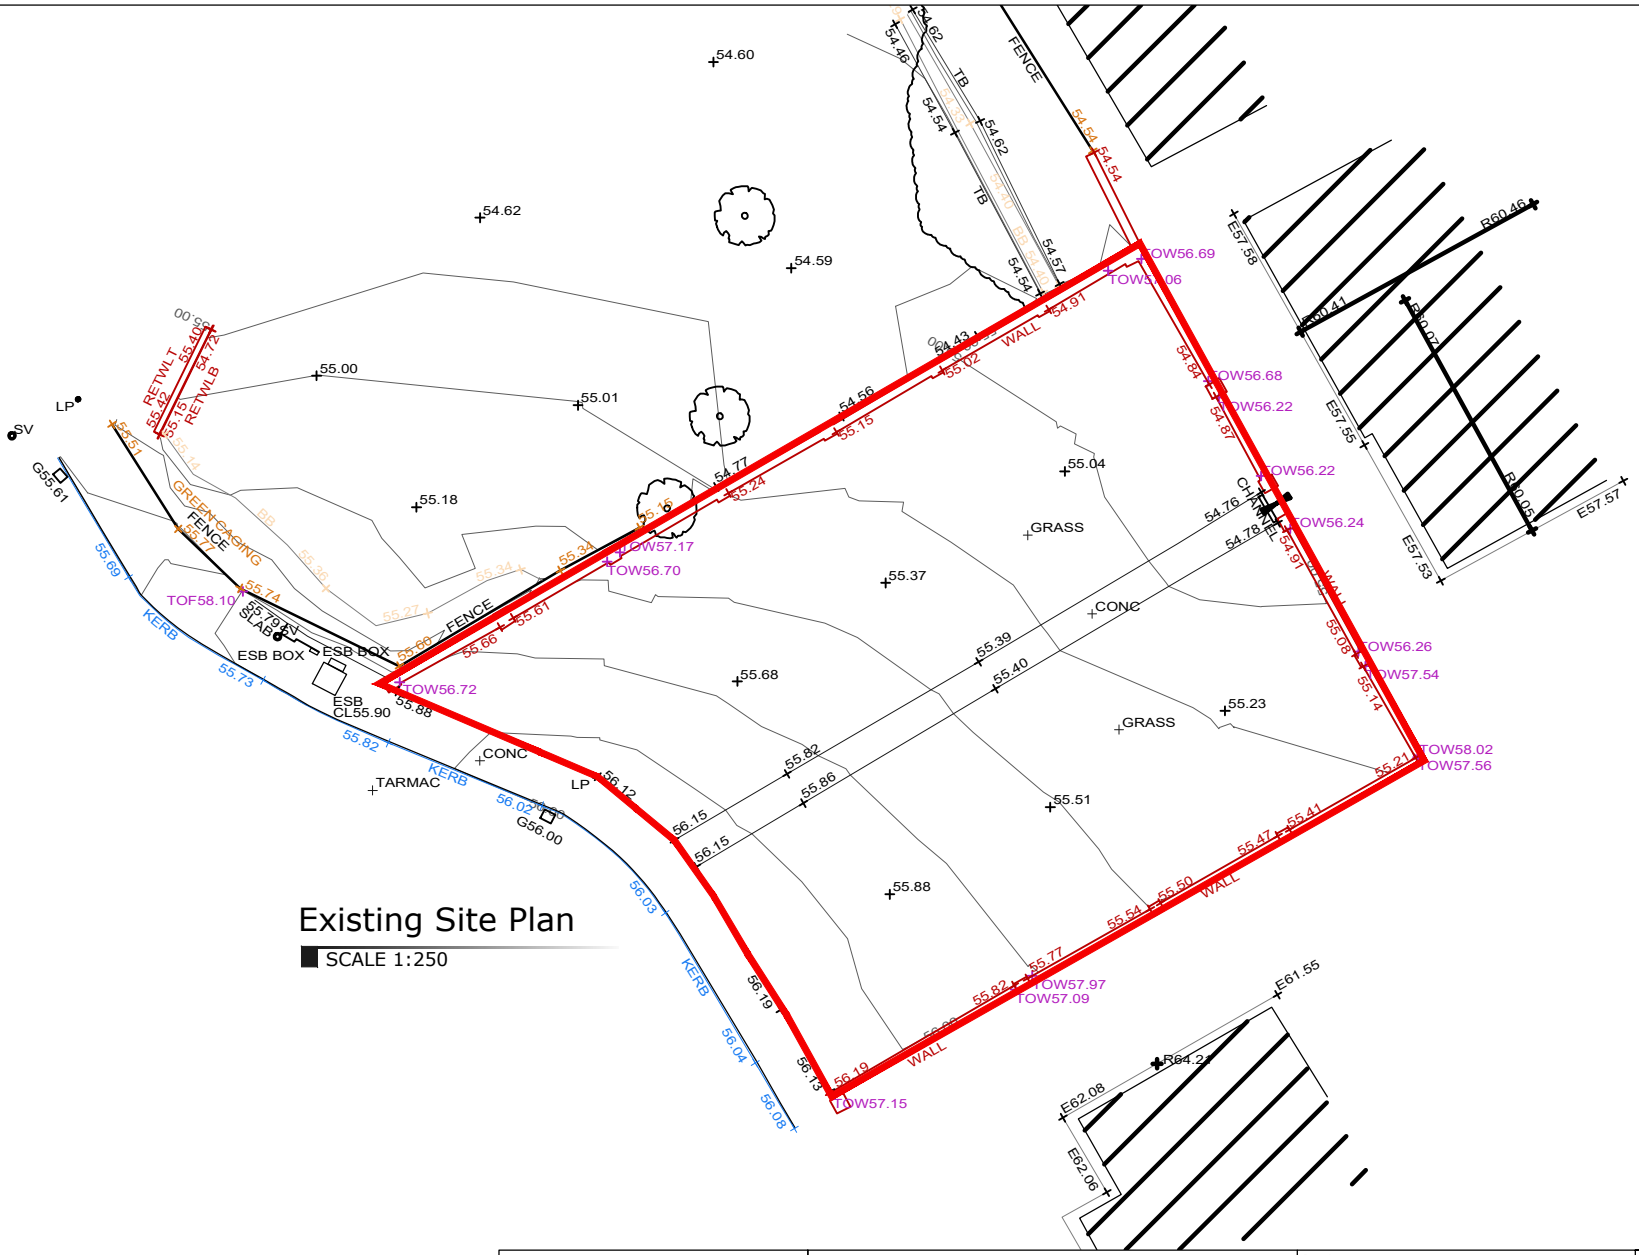

craftstudio architecture Old Train Station, North Road, Monaghan, H18 YK54 **T** +353 (0) 47 82036 **E** info@craftstudio.ie **W** www.craftstudio.ie	Client: Meath County Council	Project: Newtown Existing Drawings	Scale: As noted	Revision: -
			Project Stage: Planning	
	Address: Newtown, Drumconrath Co. Meath	Drawing Title: Proposed Drawings	Date: 02.09.2022	
			File Name: 01 EX 21-38	