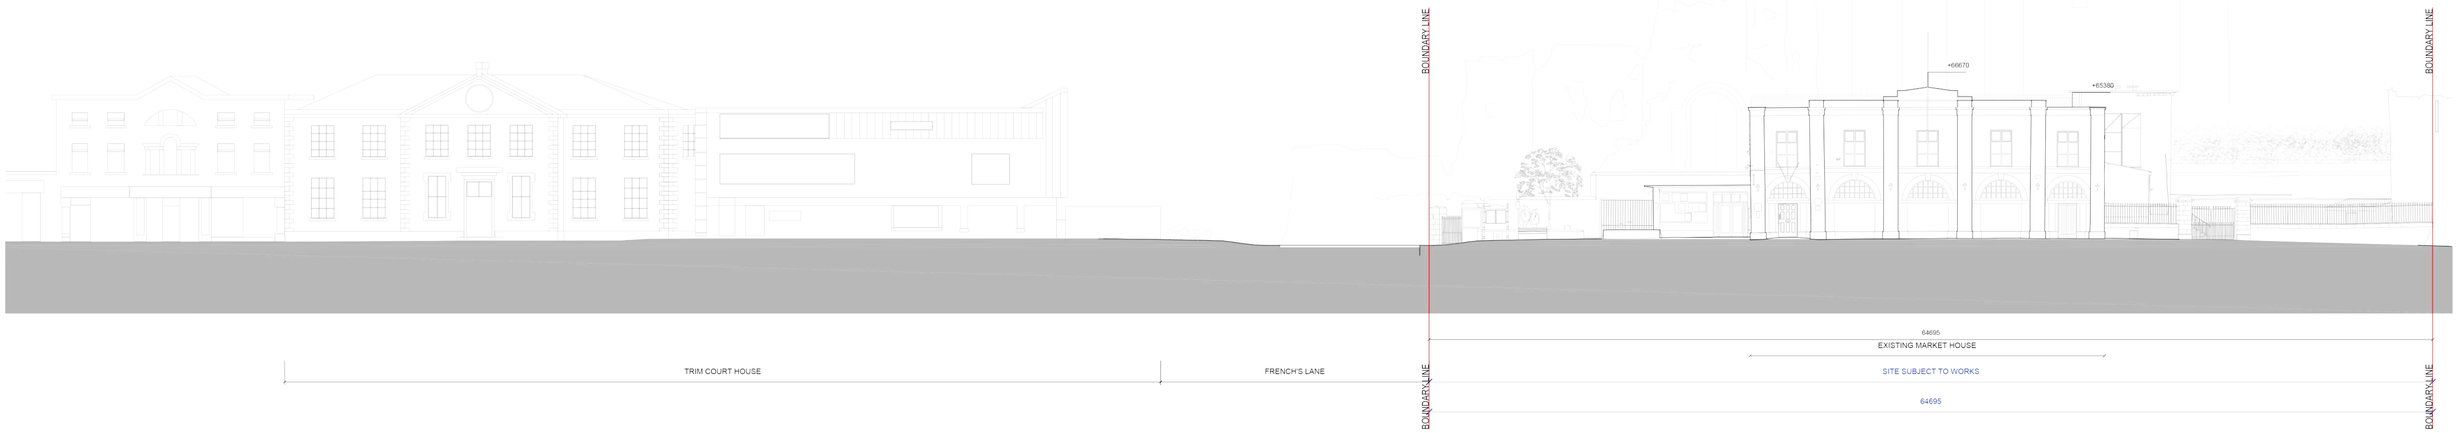

EXISTING WEST ELEVATION

PROPOSED WEST ELEVATION

CONTIGUOUS ELEVATIONS

SCALE 1:200 @A1 1:400 @A3

comhairle chontae na mí
meath county council

OPW Oifig na nOibreacha Poibli Office of Public Works

Intermediate Projects	Commissioner in Charge	Design Team	Drawing Revisions	Drawing Title	Project Title
OPW Head Office, Trim, Co. Meath. Telephone: (046) 942 6000 LoCall: 1890 213414 Website: www.opw.ie	ROSEMARY COLLIER Assistant Secretary HERITAGE AND BUILDING SERVICES	TERRI SWEENEY-MEADE MRIAI Assistant Principal Architect MÁIRE O'SULLIVAN MRIAI Senior Architect ZEE GAMIET-PARKER MRIAI Architect TIMOTHY DOWLING MRIAI Architect ALANNA HOLMES Architectural Graduate Intermediate Projects Telephone: (046) 9426000 Telephone: (046) 9426419	REF DESCRIPTION DATE: A B C D E	CONTIGUOUS ELEVATIONS EXISTING + PROPOSED	TRIM MARKET HOUSE Trim, Co. Meath REFURBISHMENT AND RENOVATION

DRAWN	CHECKED	SCALE	DATE	PROJECT NO.	STATUS	NUMBER	REV.
ZGP		AS SHOWN	SEPT 2023	G16.056	PLA	011	