
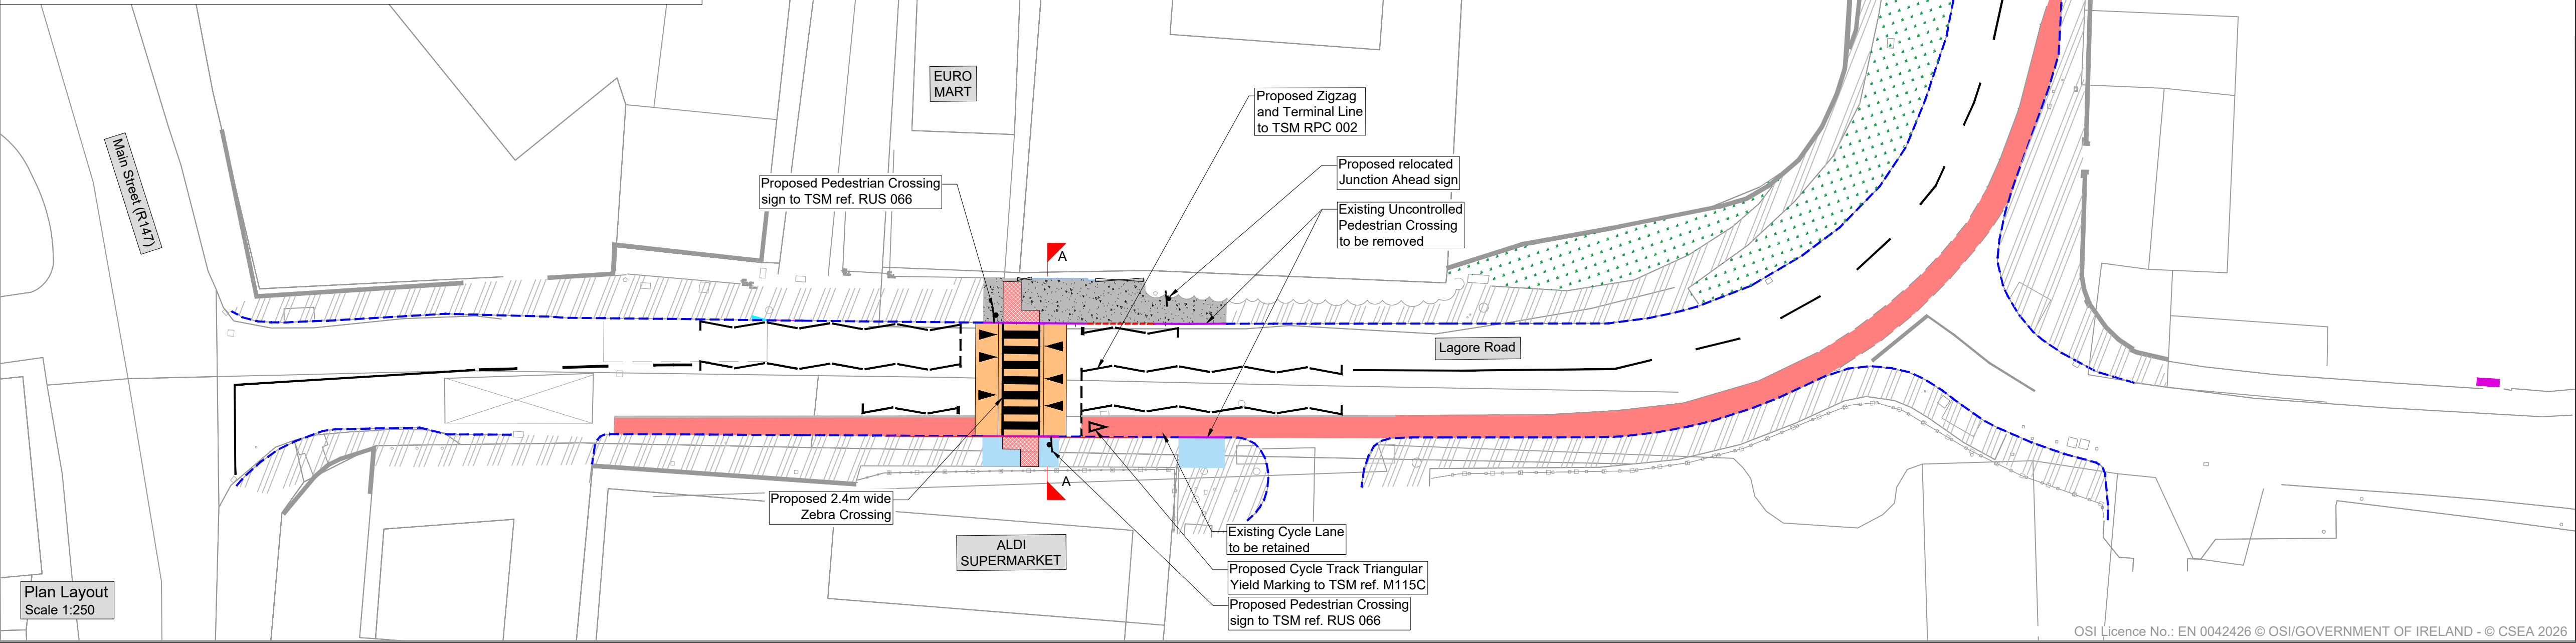
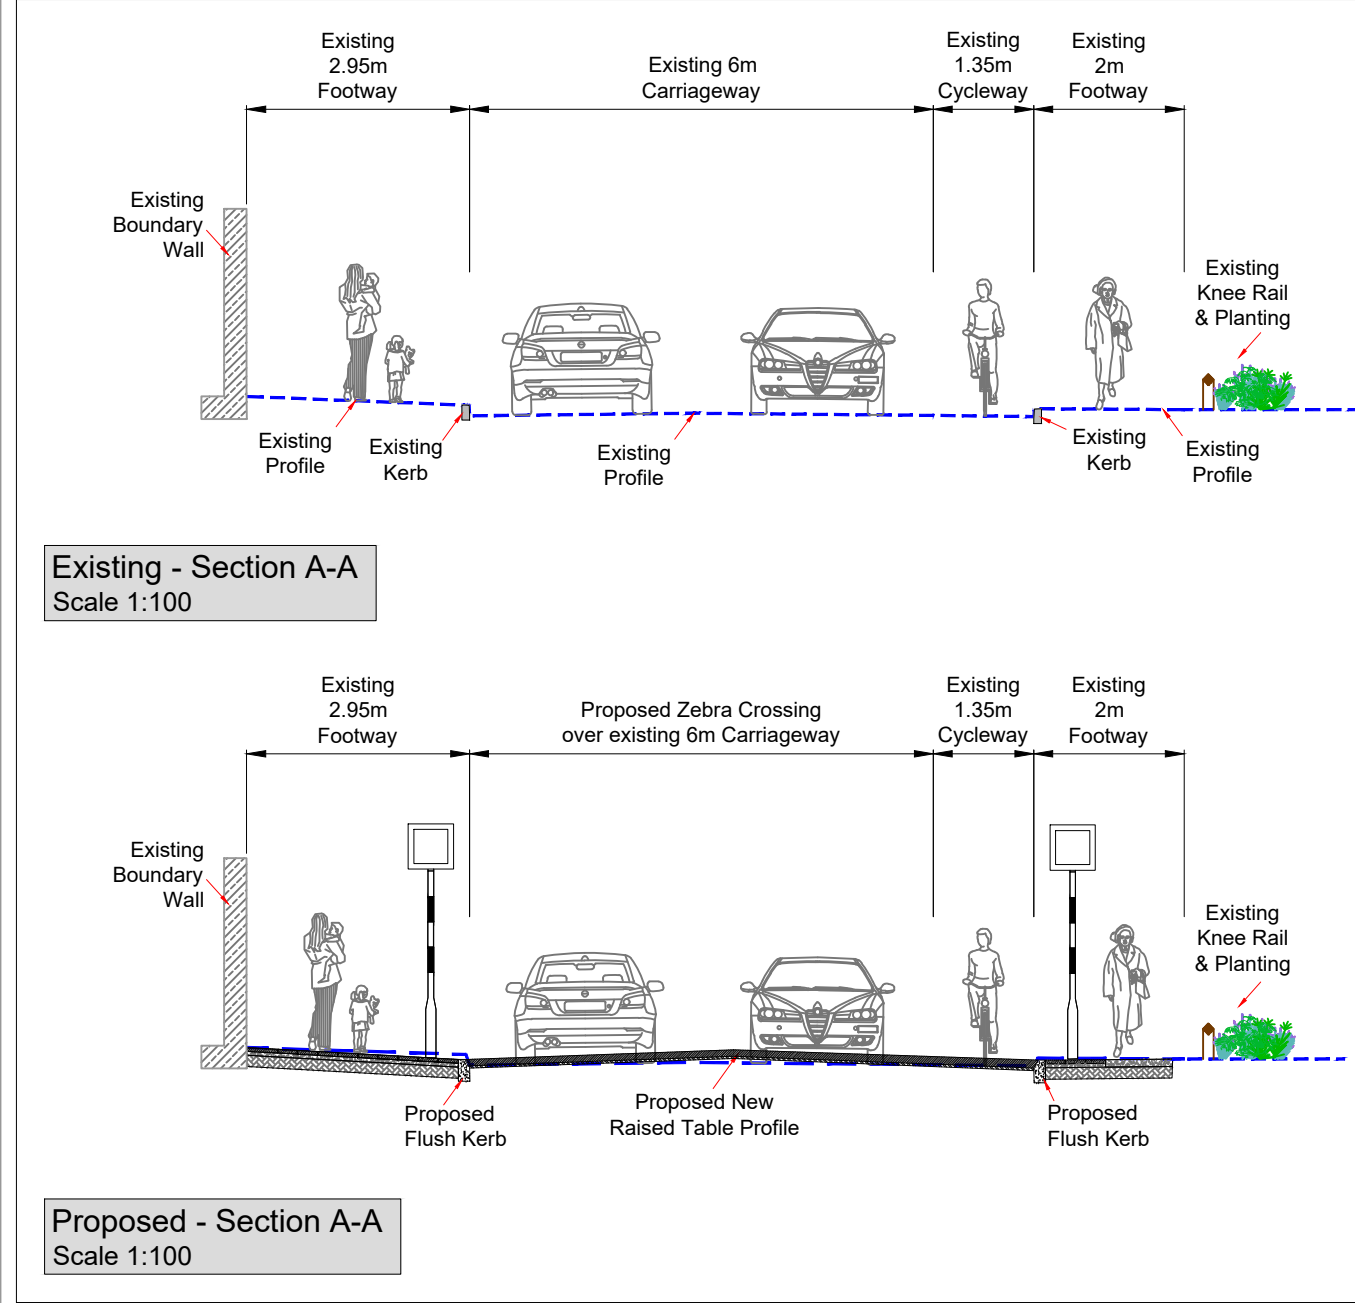
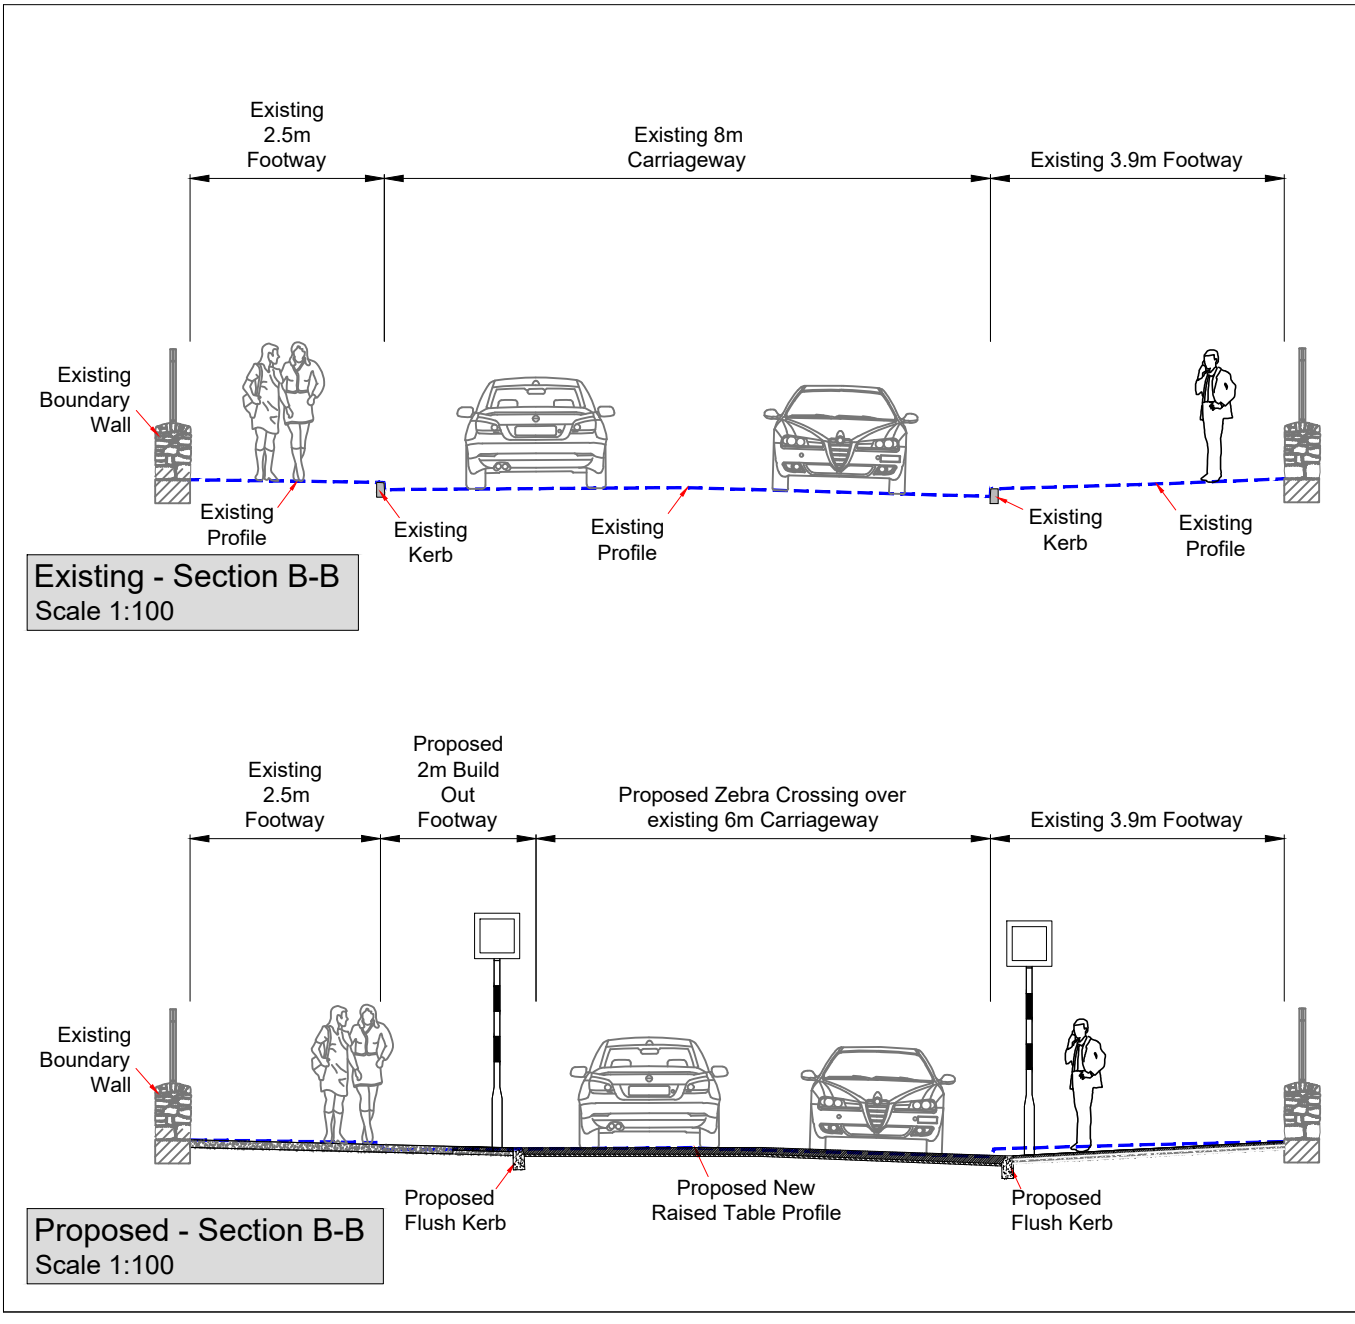


SECTION 38 - CONSULTATION

DRAWING IS PRODUCED USING THE
IRISH TRANSVERSE MERCATOR (ITM)
GEOGRAPHIC COORDINATE SYSTEM

A1

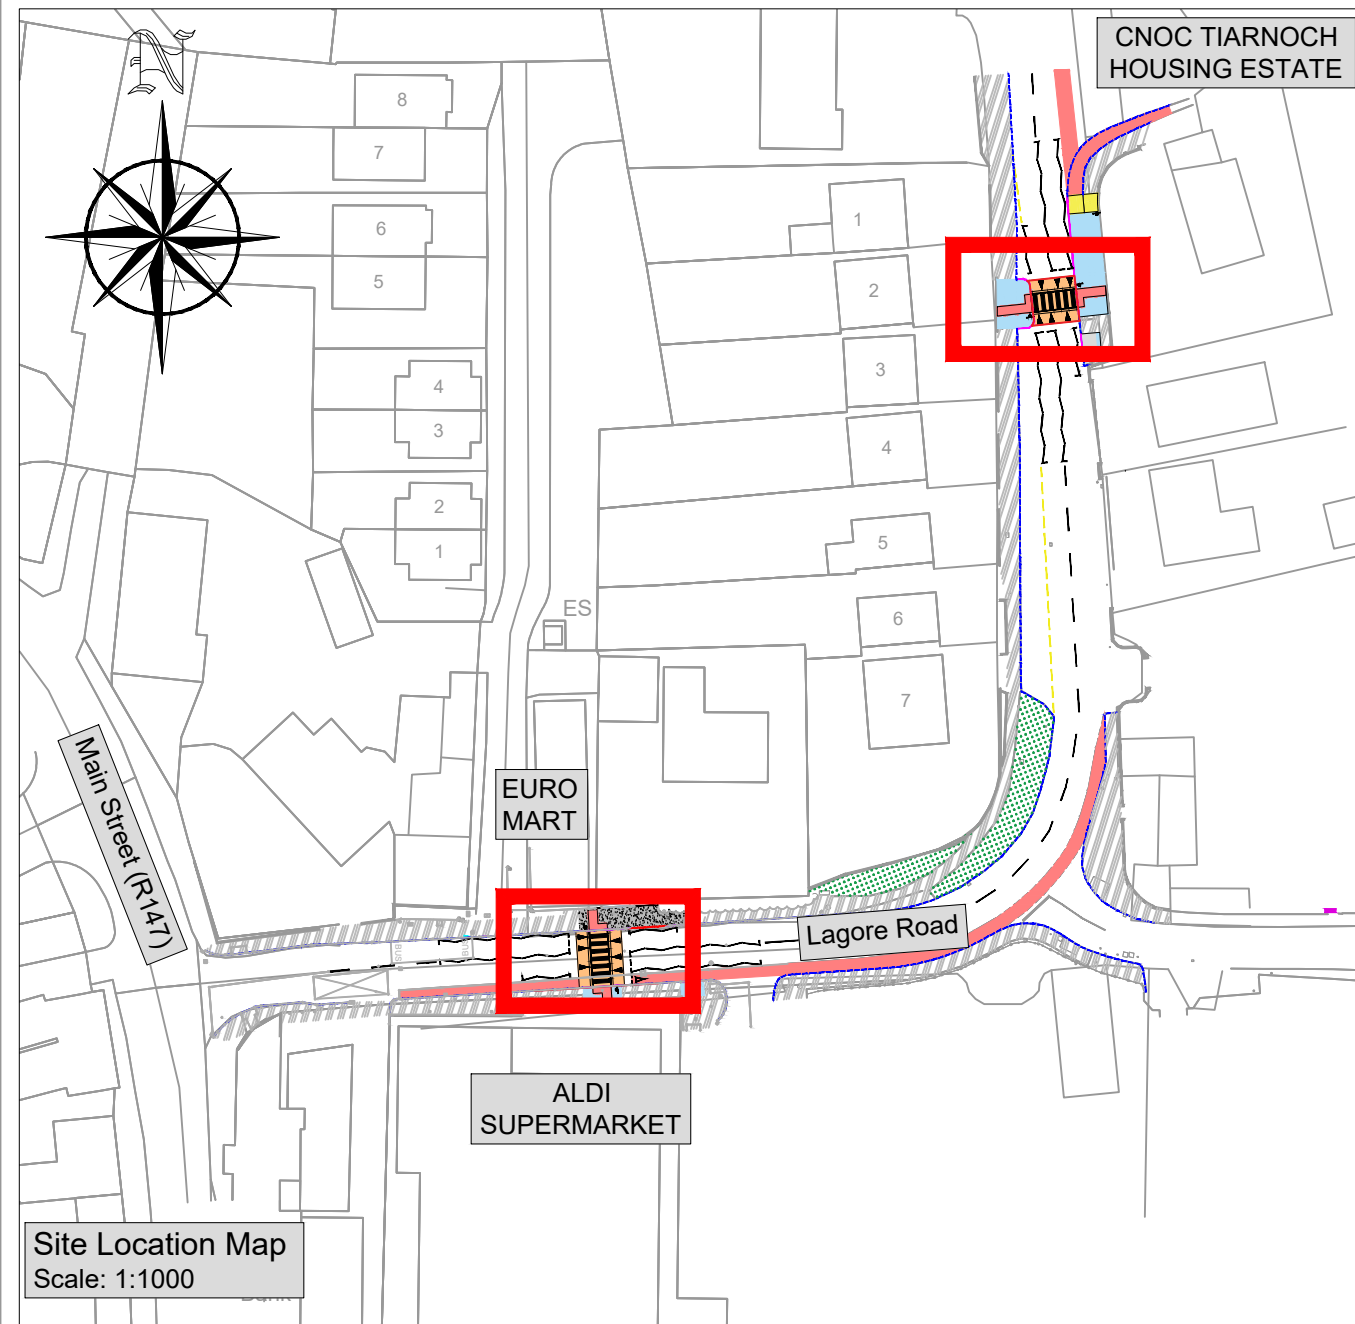

LEGEND:

- Existing Kerbline
 - Proposed Kerbline
 - Proposed Dropped Kerb
 - Proposed Bituminous Footpath
 - Proposed Concrete Footpath
 - Proposed Raised Table
 - Existing Cycleway
 - Existing Grass Area
 - Existing Footpath
 - Proposed Tactile Paving
- RED TACTILE
- TRAMLINE/LADDER TACTILE

Rev	Description	Drawn	Checked	Date
P02	FOR INFORMATION	KMC	DOB	13/10/2026



Comhairle Chontae na Mí						
Meath County Council						
Client						
Bus Stop Enhancement Programme						
Contract A						
Project						
Dunshaughlin Pedestrian Crossings						
Dwg. Title						

Section 38 - Consultation						
BSEP No.						
Drawn By	KMC	Checked By	DOB	Date	Oct 2026	
Project Code	Originator	Zonal/Phase	Level	Type	Role	Dwg. No.
25_077 - CSE - GEN - XX - DR - C - 2245						
S2	For Discussion				AS INDICATED	
Status Code	Suitability Description			Scale @ A1		
P02	Planning			25_077		
Revision	Project Status			CSEA Job No.		